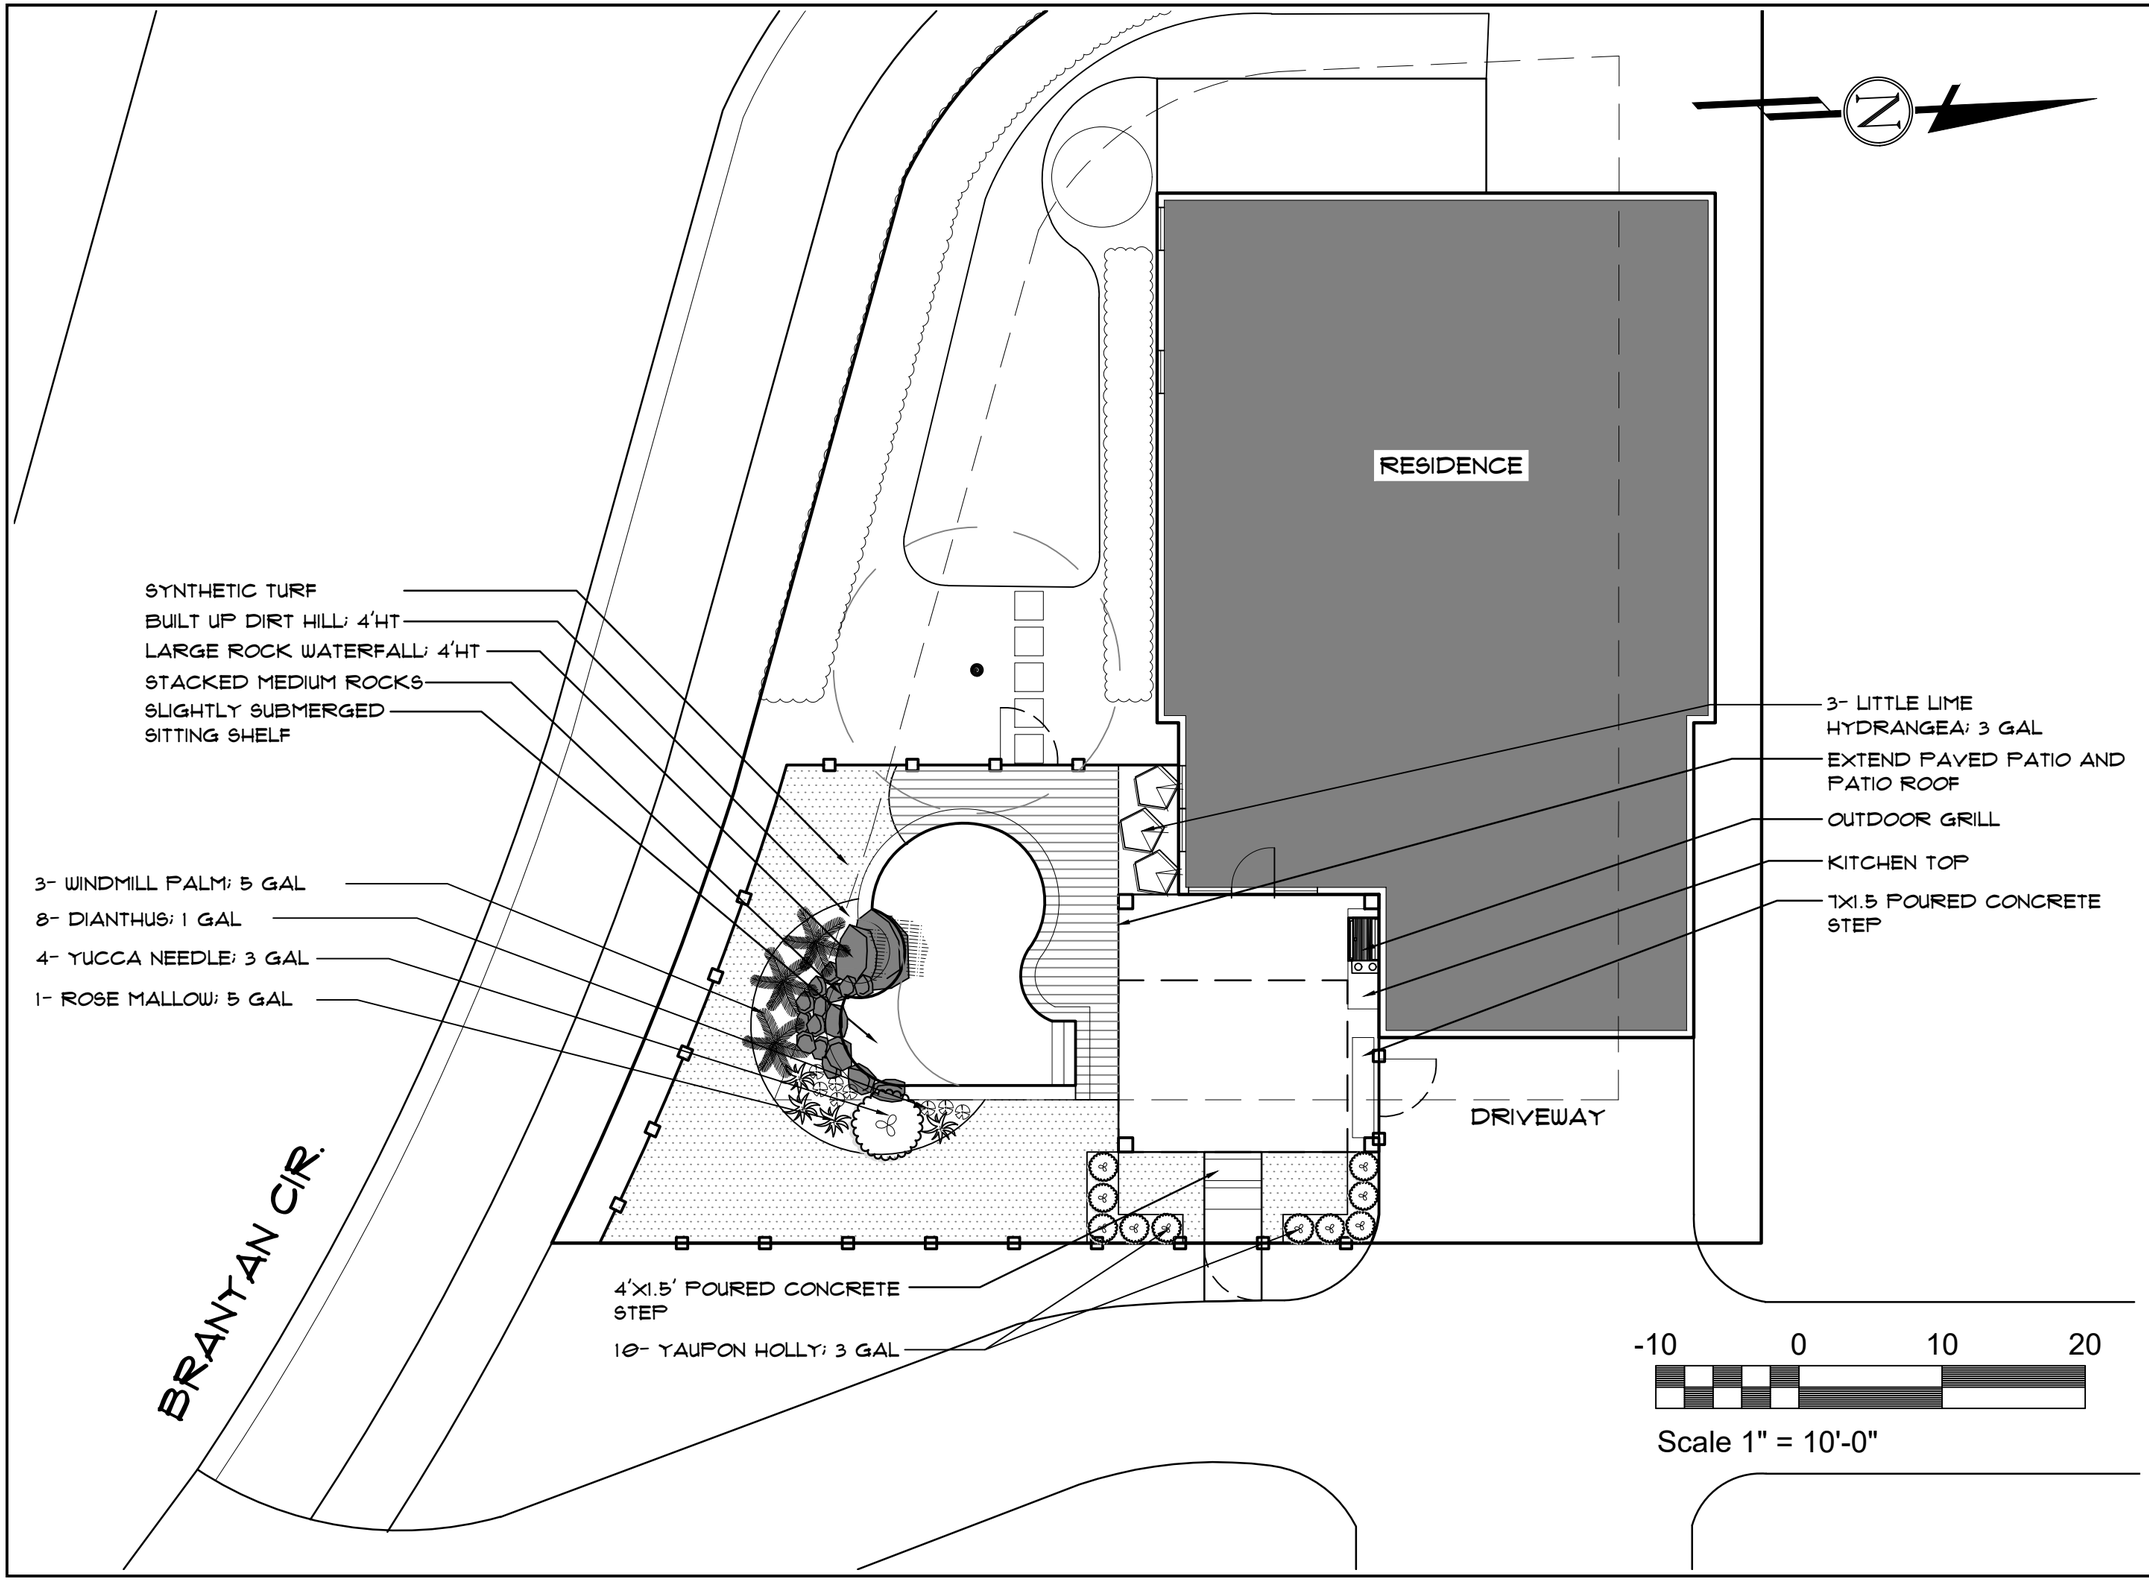

[redacted]

General Notes

ALL IDEAS, DESIGN CONCEPTS, ARRANGEMENTS, PROPOSED PLANS AND DETAILS INDICATED ON, REPRESENTED BY THESE DRAWINGS ARE OWNED BY AND THE PROPERTY OF [redacted] DESIGN PLANNING DEVELOPMENT AND WERE CREATED, EVOLVED AND DEVELOPED FOR USE ON AND IN CONNECTION WITH THE SPECIFIED PROJECT...
NONE OF SUCH IDEAS, DESIGN ARRANGEMENT OR PLANS AND DETAILS SHALL BE USED BY OR DISCLOSED TO ANY PERSON, FIRM OR COOPERATION FOR ANY PURPOSE WHAT SO EVER WITHOUT THE WRITTEN PERMISSION OF [redacted]

No.	Revision/Issue
1	

SHEET NAME: OPTION 1

CUSTOMER NAME: [redacted]

Date	Sheet
08/27/2025	LA-1
Scale: 1" = 10'-0"	Drawn by: mduck